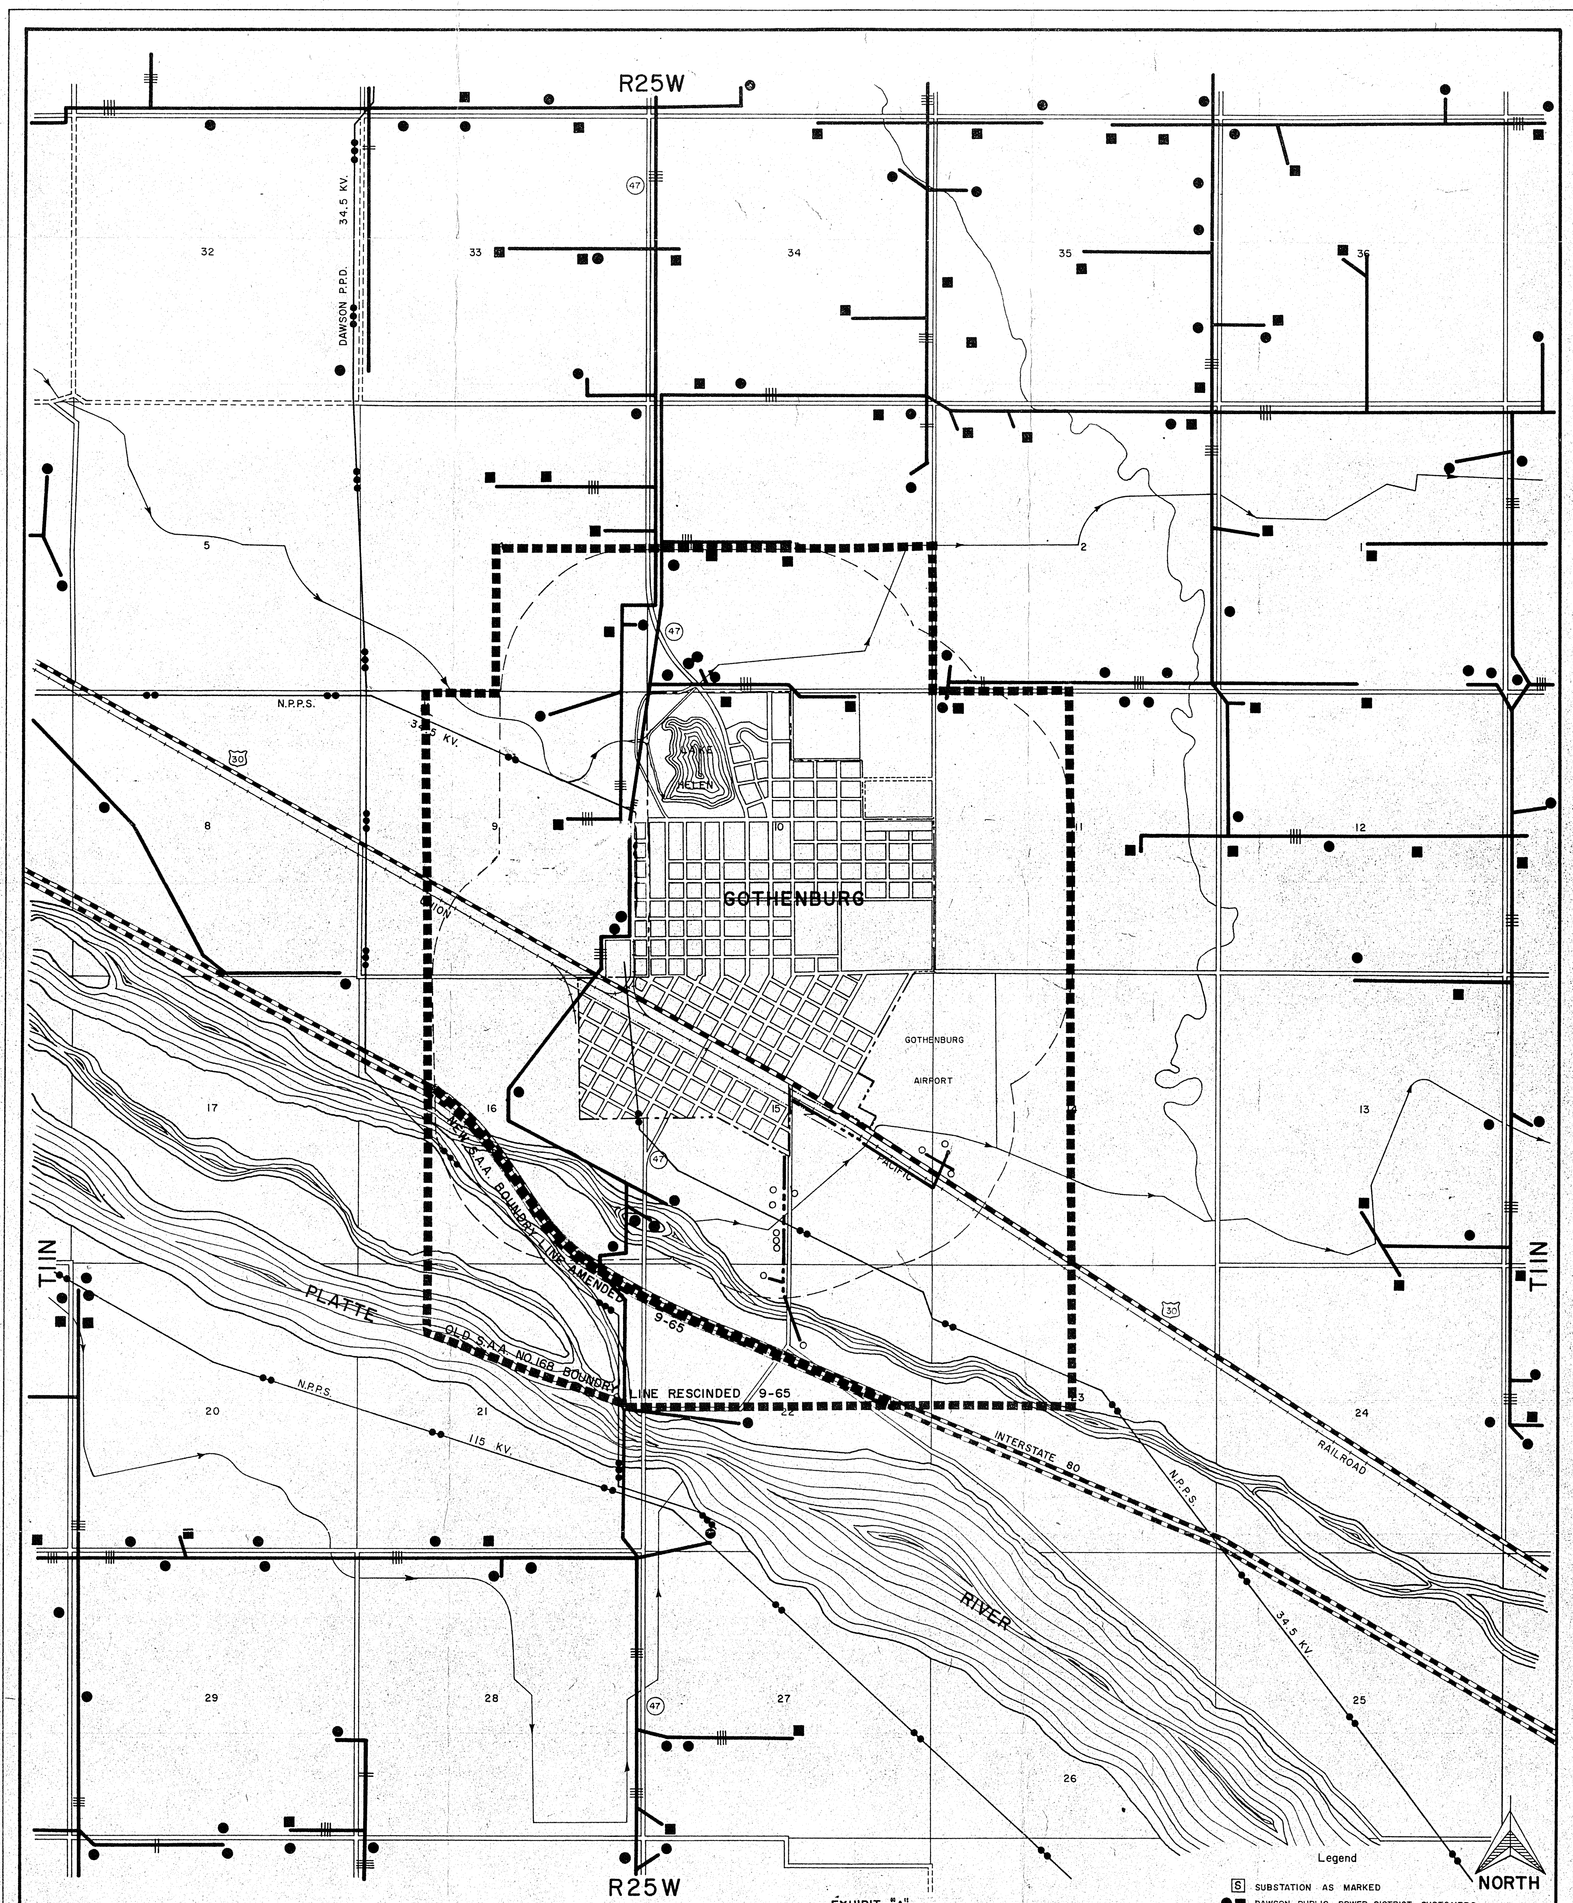

EXHIBIT "A"
TO SERVICE AREA AGREEMENT BETWEEN

DAWSON PUBLIC POWER DISTRICT & CITY OF GOTHENBURG

Submitted by

(Supplier) (Address)

by (Name) (Title)

(Date)

Legend

- S SUBSTATION AS MARKED
- DAWSON PUBLIC POWER DISTRICT CUSTOMERS
- CITY OF GOTHENBURG CUSTOMERS
- DAWSON PUBLIC POWER DISTRICT LINES
- CITY OF GOTHENBURG ELECTRIC LINES
- 1/2 MILE ZONING AREA
- CORPORATE LIMITS OF CITY
- SERVICE AREA BOUNDARY

NORTH

Revisions		SERVICE AREA MAP
Date	By	DAWSON PUBLIC POWER DISTRICT
9/25/65	H.C.T & E.D.	CITY OF GOTHENBURG
		CITY OF GOTHENBURG AREA, DAWSON COUNTY

Drawn	Scale	Checked	Dwg. No.
J.A.Z.	4" = 1 MILE	N. L. H.	

22" x 30"